


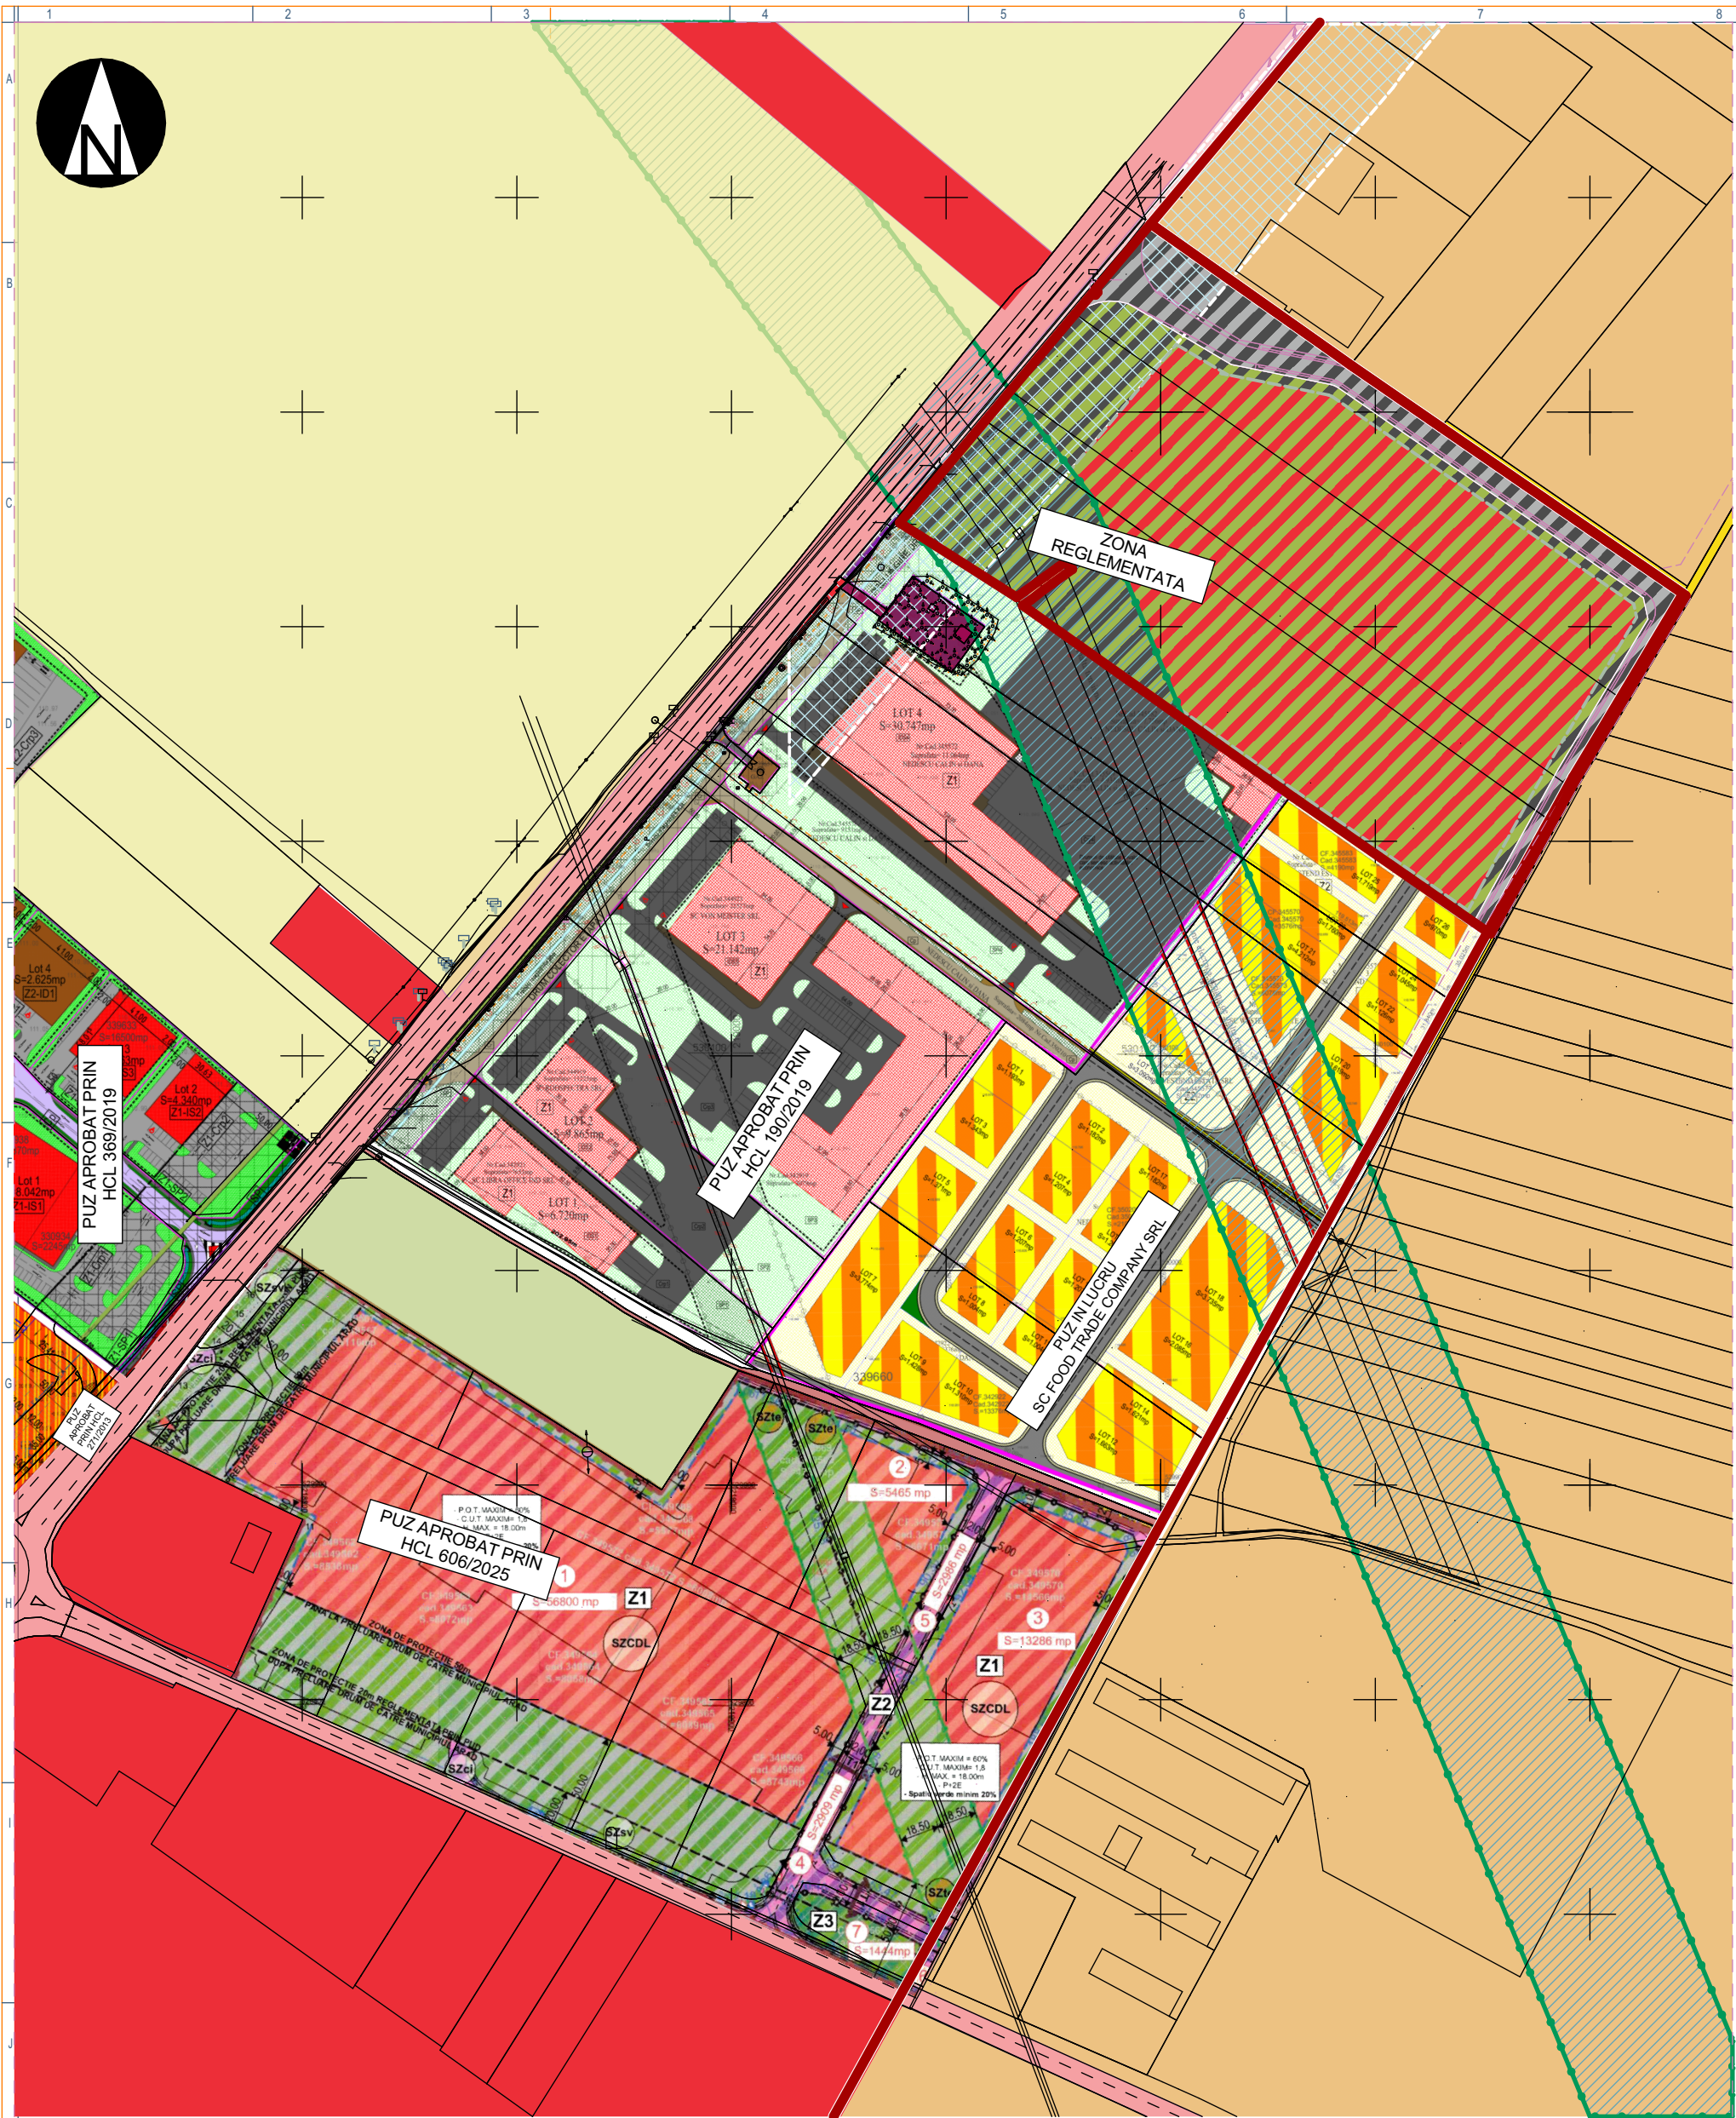

Verif./ Expert	Nume	Semnatura	Cerinta	Referat / Expertiza Nr. / Data	
	PROIECTANT DE SPECIALITATE S.C. RIF STYLE PROJECT S.R.L. Timisoara, str. Norma, nr. 4, jud. Timis CUI: 40354260; ORC: J35/ 4728/ 2018 Tel: 0757916351			Beneficiar CIACHIR ADRIAN PETRU SI CIACHIR AMALIA MARIA Amplasament: Jud. Arad, Municipiul Arad, C.F. nr. 368830	Proiect nr : 206 /2026
	Specificatie	Nume	Semnatura	Denumire proiect: "PUZ SI RLU CONSTRUIRE ZONA DE SERVICII, DEPOZITARE SI LOGISTICA"	Faza: P.U.Z.
	Sef Proiect	urb. Ionasiu Adrian		Titlu plansa: STUDIU CVARTAL	Plansa nr. U05
	Proiectat	arh. Feier Raul			
Desenat	arh. Feier Raul		Scara: 1:3000 Data: APRILIE 2026		